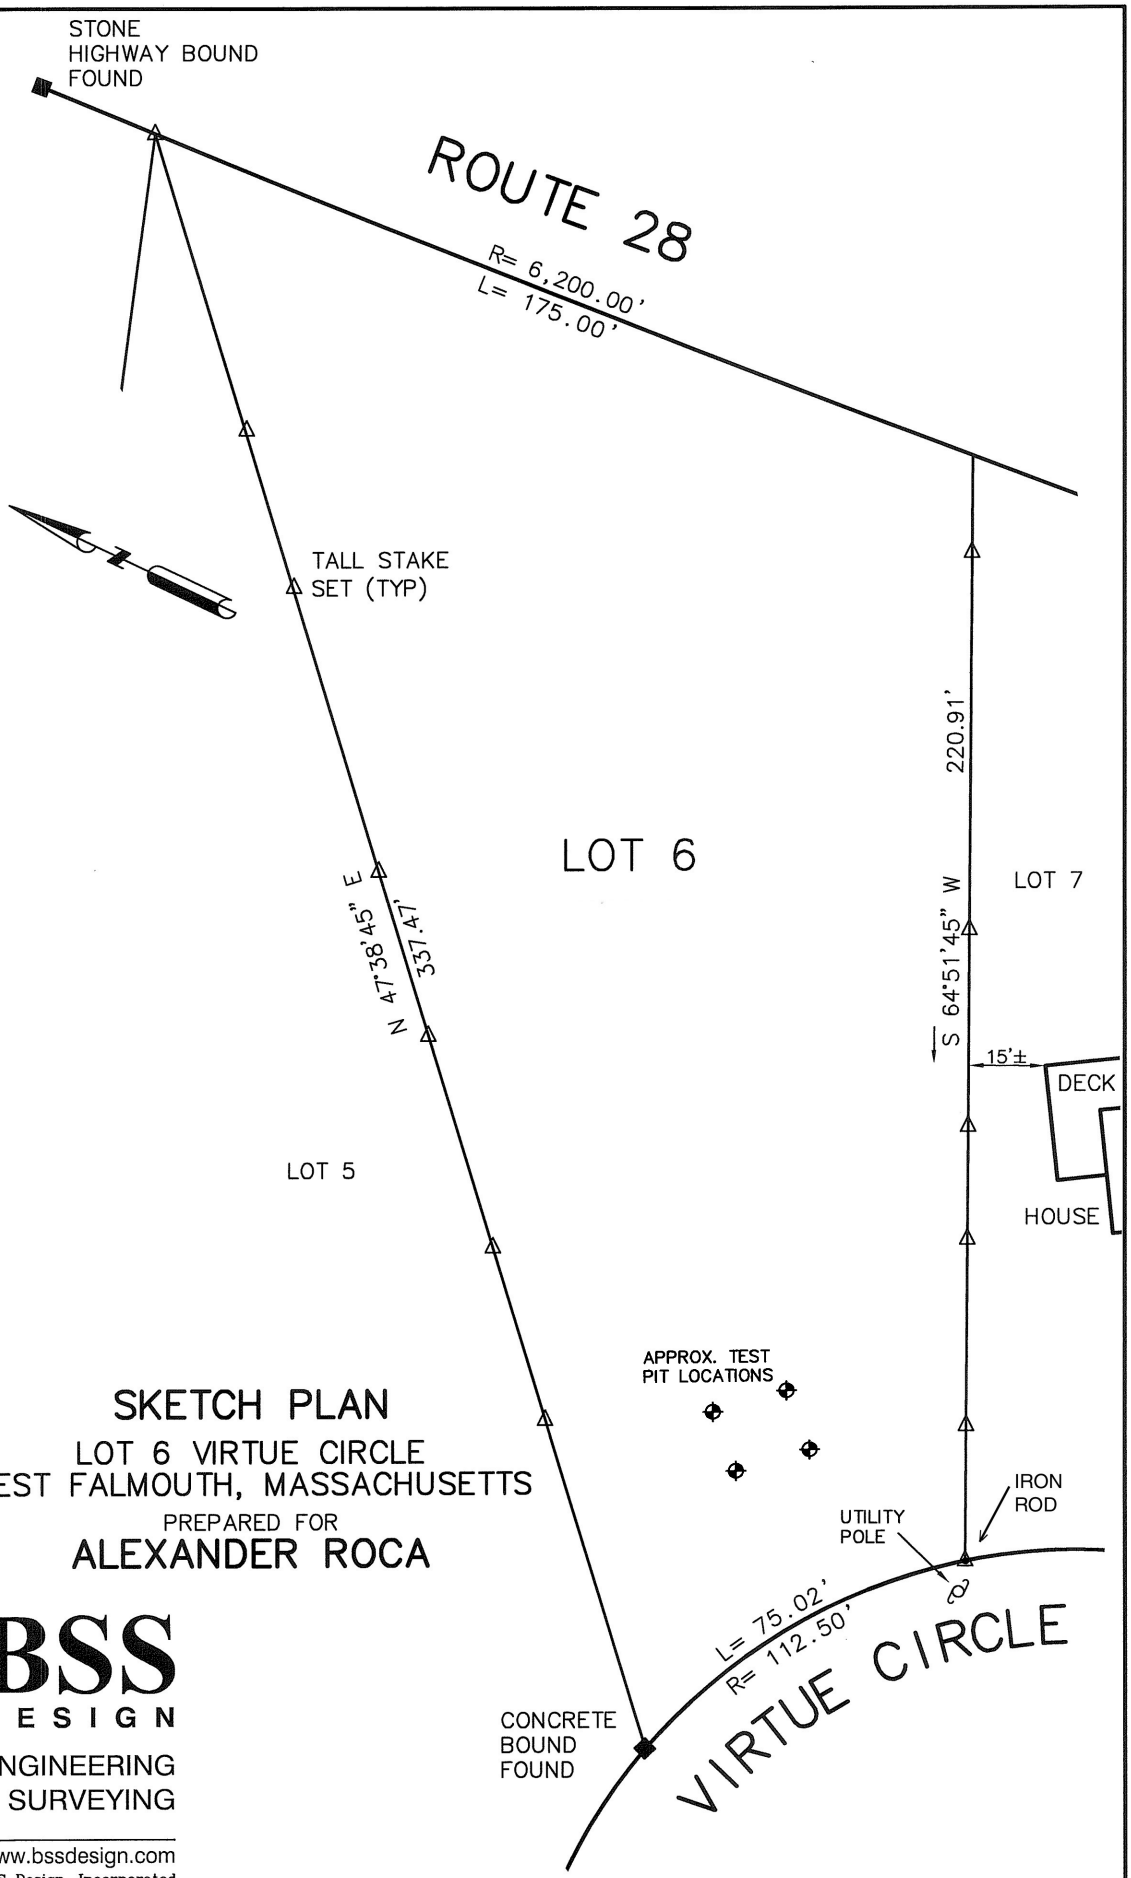

SKETCH PLAN

LOT 6 VIRTUE CIRCLE
WEST FALMOUTH, MASSACHUSETTS

PREPARED FOR

ALEXANDER ROCA

BSS DESIGN

ENGINEERING & SURVEYING

www.bssdesign.com

BSS Design, Incorporated
164 Katharine Lee Bates Rd
Falmouth Massachusetts 02540
508.540.8805 FAX 508.548.8313

scale	date	drawn	job number	dwg number
1" = 30'	JAN 22, 2014	TJB	13248	P22-6

1/22/2014 11:34:07 AM